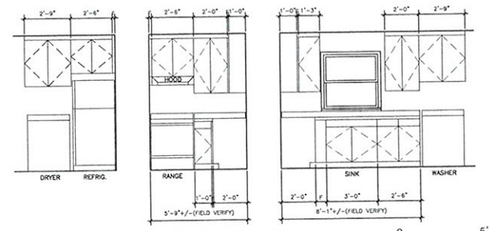

THREE BEDROOM KIT. ELEV.

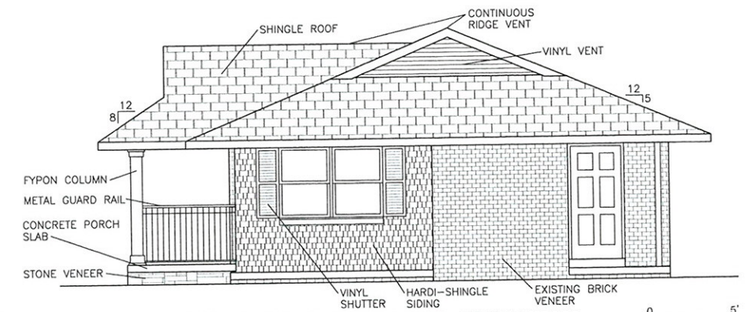

THREE BEDROOM DUPLEX – SIDE ELEVATION

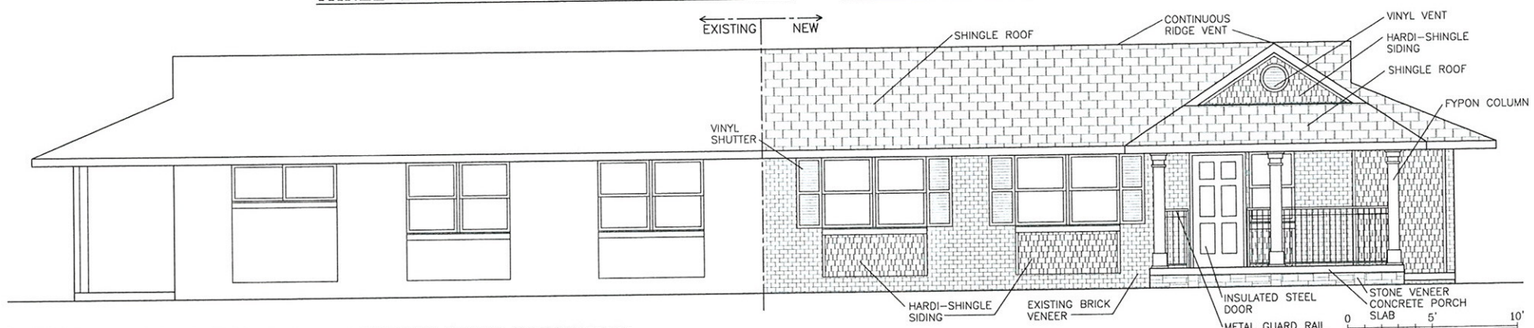

THREE BEDROOM DUPLEX – EXISTING/NEW ELEVATION

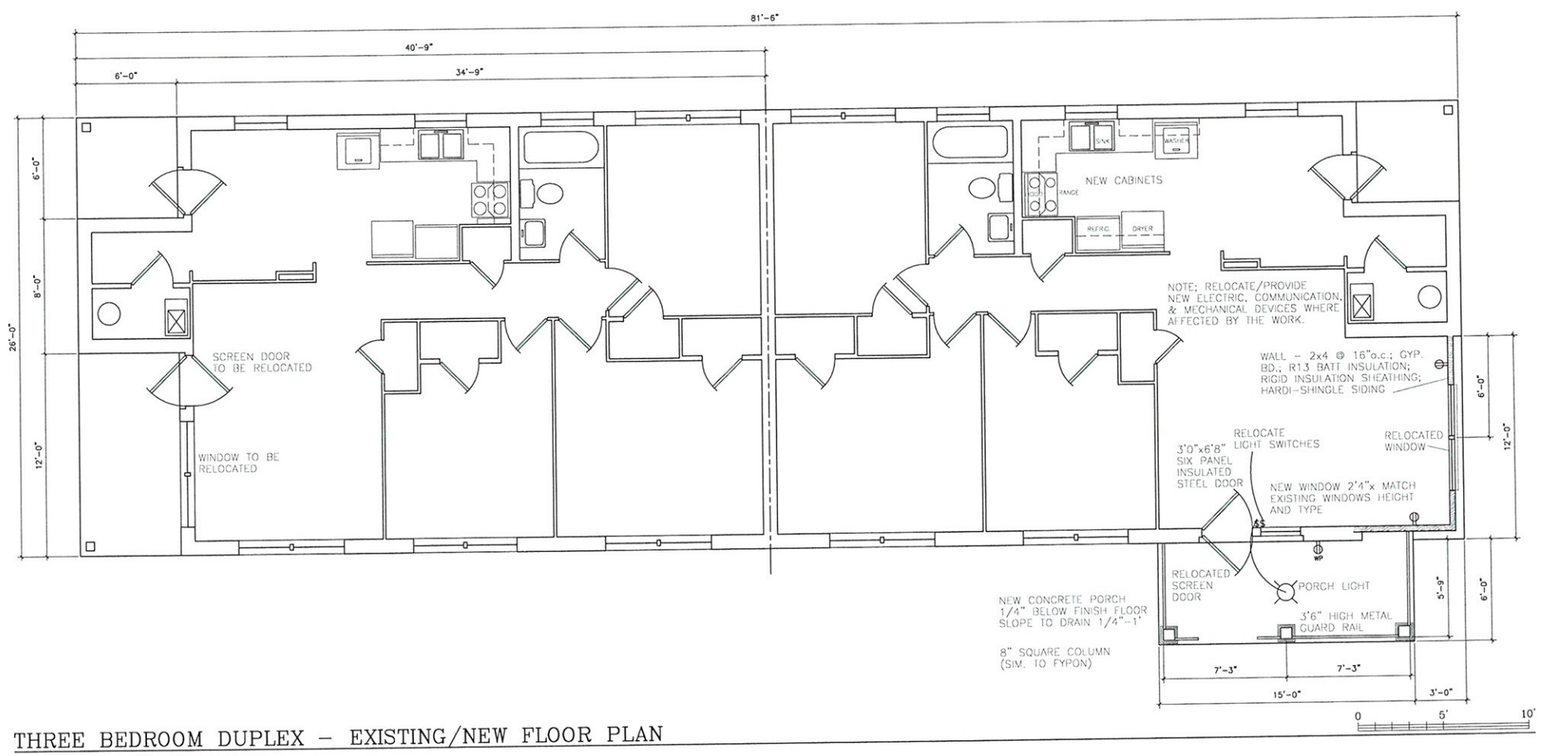

THREE BEDROOM DUPLEX – EXISTING/NEW FLOOR PLAN

Housing Authority of the City of Roswell

199 Grove Way P.O. Box 1108 (30075)
Roswell, Georgia 30077

Asset Management Project (AMP)
GA09900001 @ Project GA06P099003

Renovations and Improvements @ GA099003
Roswell, Georgia

HADP ARCHITECTURE, INC.
HARPER AIKEN DONAHUE & PARTNERS
2722 PIEDMONT Rd NE | ATLANTA | GEORGIA 30305
T: 404.233.4468 | F: 404.233.7396 | LIC. No. AA 0002442
E: info@hadpmail.com | www.HADPArchitecture.com

This drawing and any other document provided in relation with it are protected by copyright laws of the United States and International copyright treaties. The design and information contained herein is intellectual property of HADP Architecture Inc. and shall remain as such indefinitely. This drawing is for the exclusive use of the CLIENT stated herein for use on an on-site facility. This drawing is for the referenced project ONLY and may not be used for any other purpose or project, nor reproduced by any physical or digital means or distributed in any kind of media without PRIOR EXPRESS WRITTEN CONSENT of the HADP Architecture Inc.
Copyright (c) 2009 HADP Architecture Inc.

Civil Engineer

Structural Engineer

Electrical, Mechanical, Plumbing & Fire Protection Engineer

RECEIVED
OCT – 9 2009
City of Roswell
Community Development Dept.

KEY PLAN

Revision	Description	Date
1	ELEVATION NOTES	10/5/09

Project No. 0917 – AH09091.00

File Name

Scale AS SHOWN

Date 5/29/09

Drawing Title
GA099003 - BUILDING TYPE 'C'
3 BEDROOM DUPLEX
FLOOR PLANS & ELEVATIONS
SUPPLEMENTAL 10-5-09

Sheet Number
A-3.1

Professional of Record: Richard Aiken
Professional Registration No:
Seal:

This drawing contains information to be used exclusively for the production of Contract Documents for this Project. The Contract Documents of record are only those in paper, vellum or mylar produced by HADP Architecture Inc. and they bear our professional seals and our signatures.

This drawing is not a Contract Document

This drawing was created by HADP Architecture Inc. for internal use only. Due to the possibility that this drawing may be modified, unintentionally or otherwise and that the information contained herein could be used in a manner for which it was not originally intended, HADP Architecture Inc. makes no assertion that this drawing is an accurate representation of the source files in our possession, or that is suitable for any other purpose or use.

P:\0000000\00\DRAWINGS\ARCH\0000000-00-A000.DWG