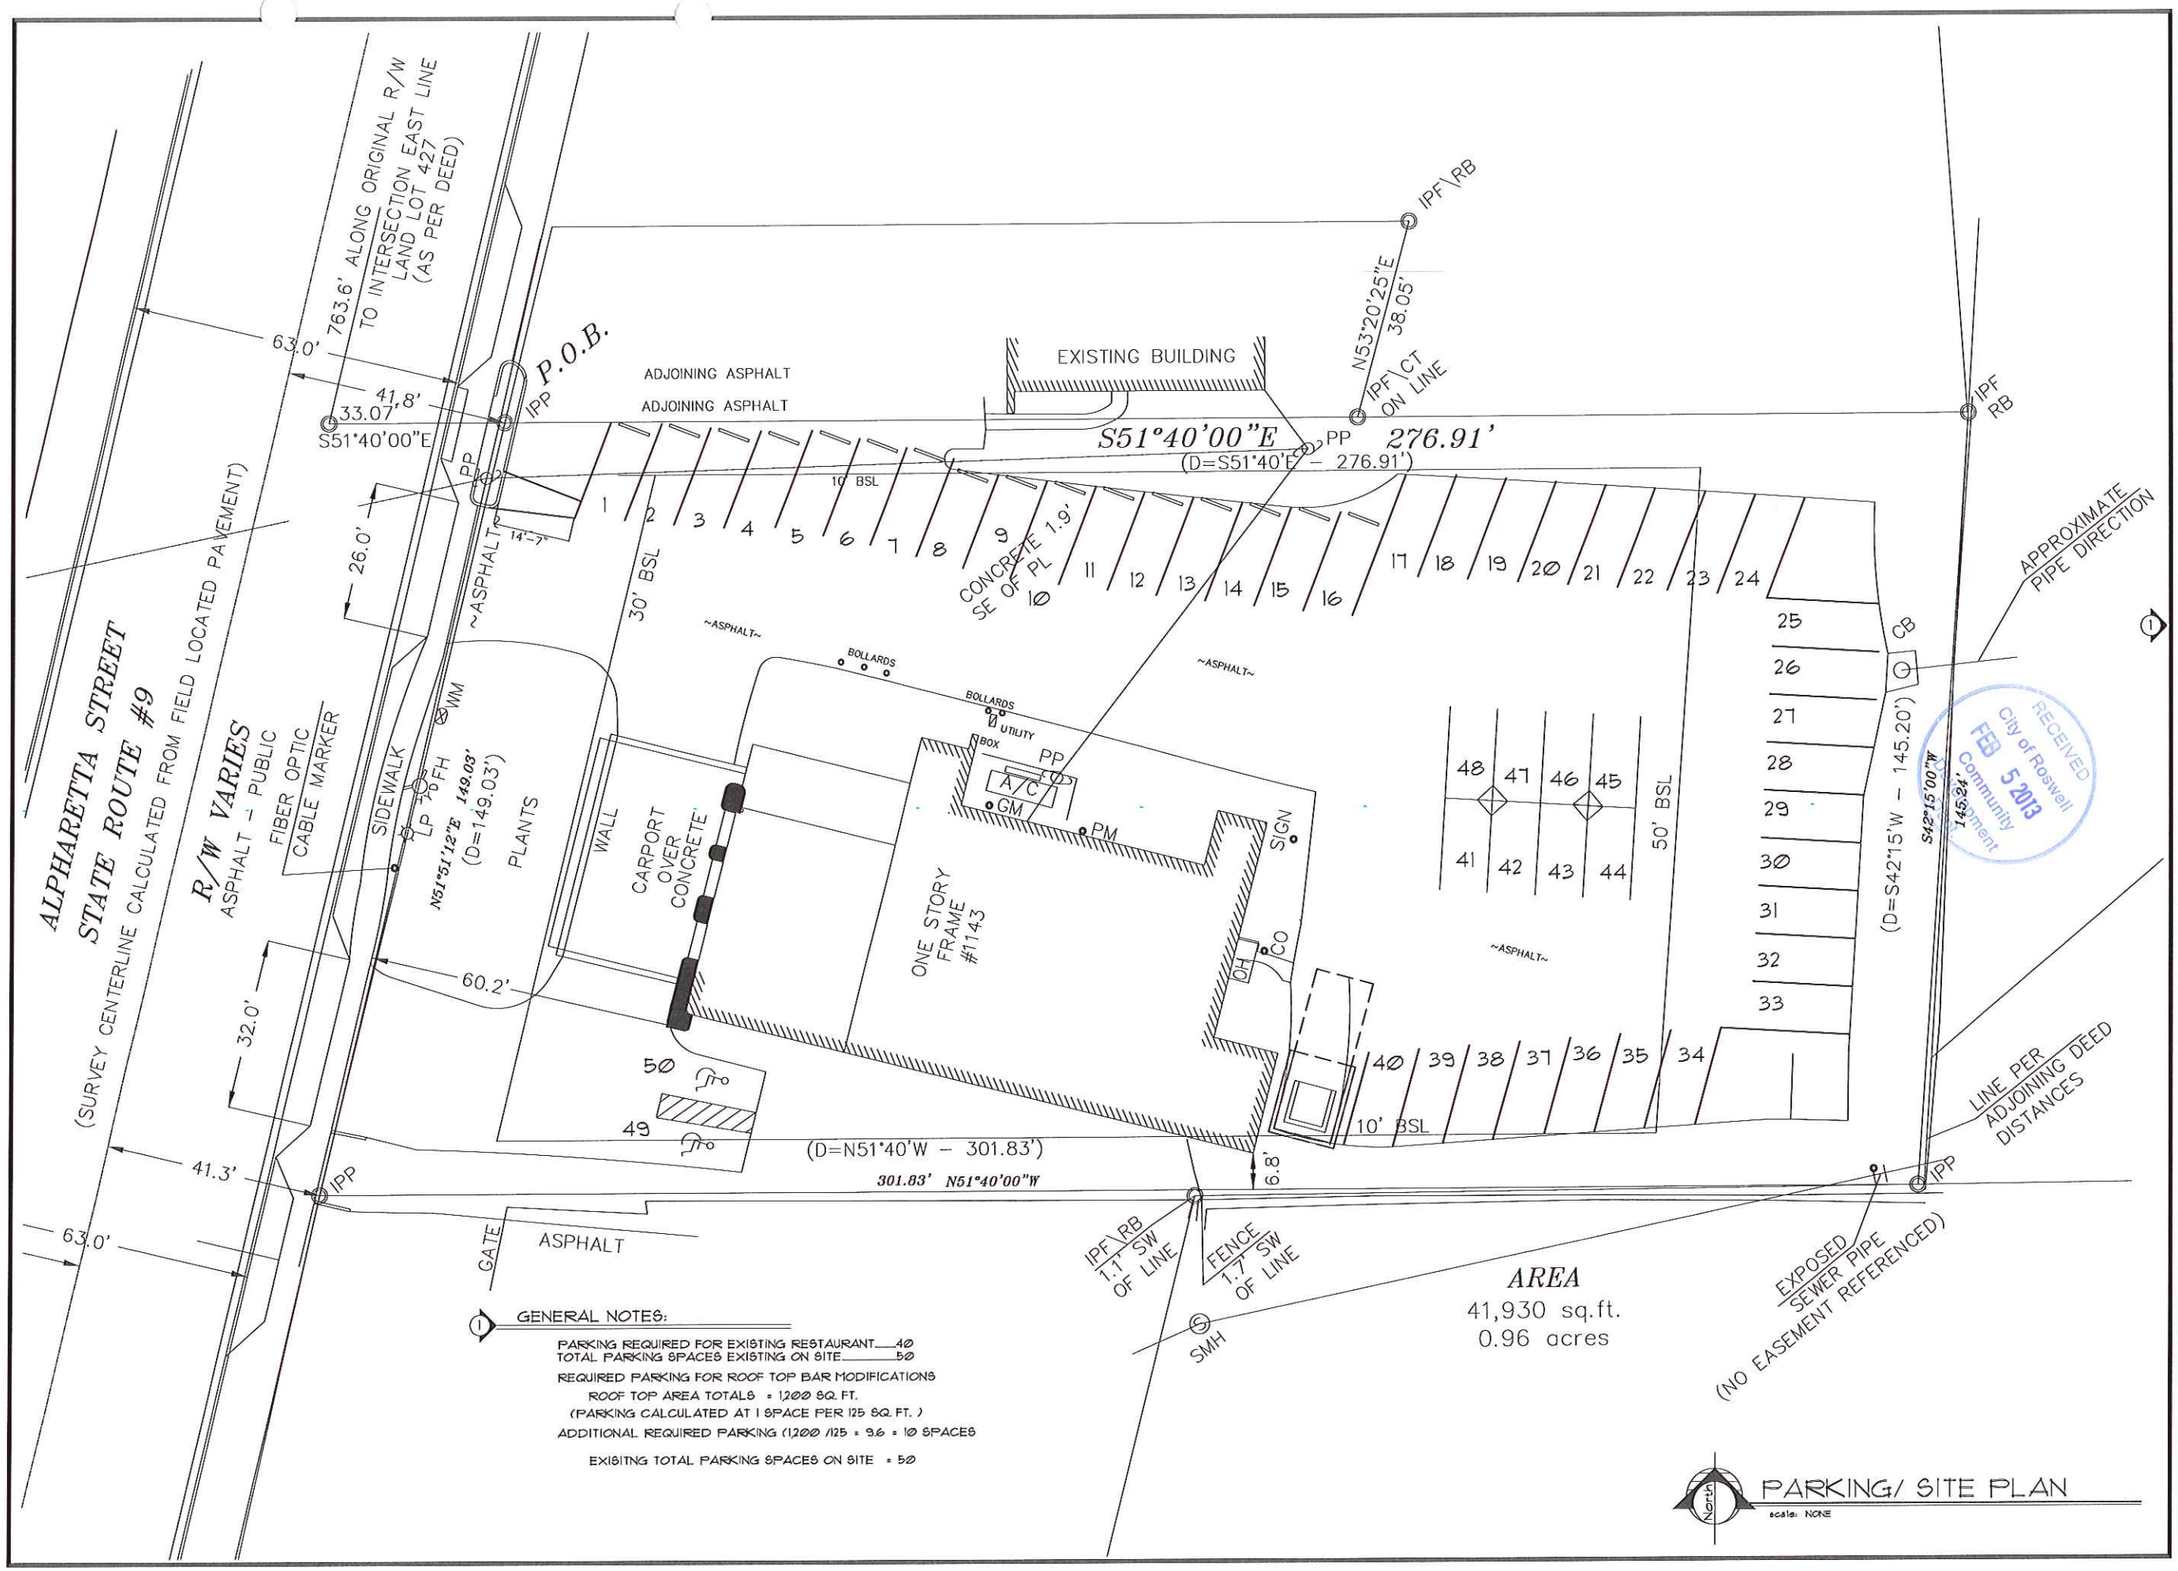

SAY
SEAY ARCHITECTS
227 NORTHBROOKE COURT
ROSWELL, GEORGIA 30076
(404) 423-2429
SEAYARCHITECT@BELLSOUTH.NET
ARCHITECTS, INC.

The Owner and Contractor shall hold harmless the Architect from and against all claims, damages, losses, and expenses, including attorneys' fees arising out of or resulting from performance of the work by the contractor.

All work and materials shall meet the requirements of the local and state building codes and the specifications of the National Board of Fire Underwriters.

Changes to the plans by the Owner and Contractor shall be the responsibility of the persons taking such changes.

Contractor shall check and verify all plan dimensions and conditions before proceeding with construction.

Do not scale drawings. All written dimensions shall govern.

These drawings and design concepts are the property of the Architect and shall not be used without his consent.

revision	date
Pricing/Review	4/12/12
Roof Top	1/8/13
Approval	2/4/13

stamp

RECEIVED
City of Roswell
FEB 5 2013
Community Development

job no. 2013
date (released)
printed 2/4/13

New Restaurant For
Pure Taqueria
DOWNTOWN ROSWELL
1143 ALPHARETTA STREET
Roswell Georgia

Site/Parking

sheet no.
SP-1.0