Original Concept

CITY OF ROSWELL

JACOBS

ROSWELL WTP SITE PLAN - 30% DESIGN

Scale: 1" = 40'

REVISED APRIL 30, 2013

Alternate Concept

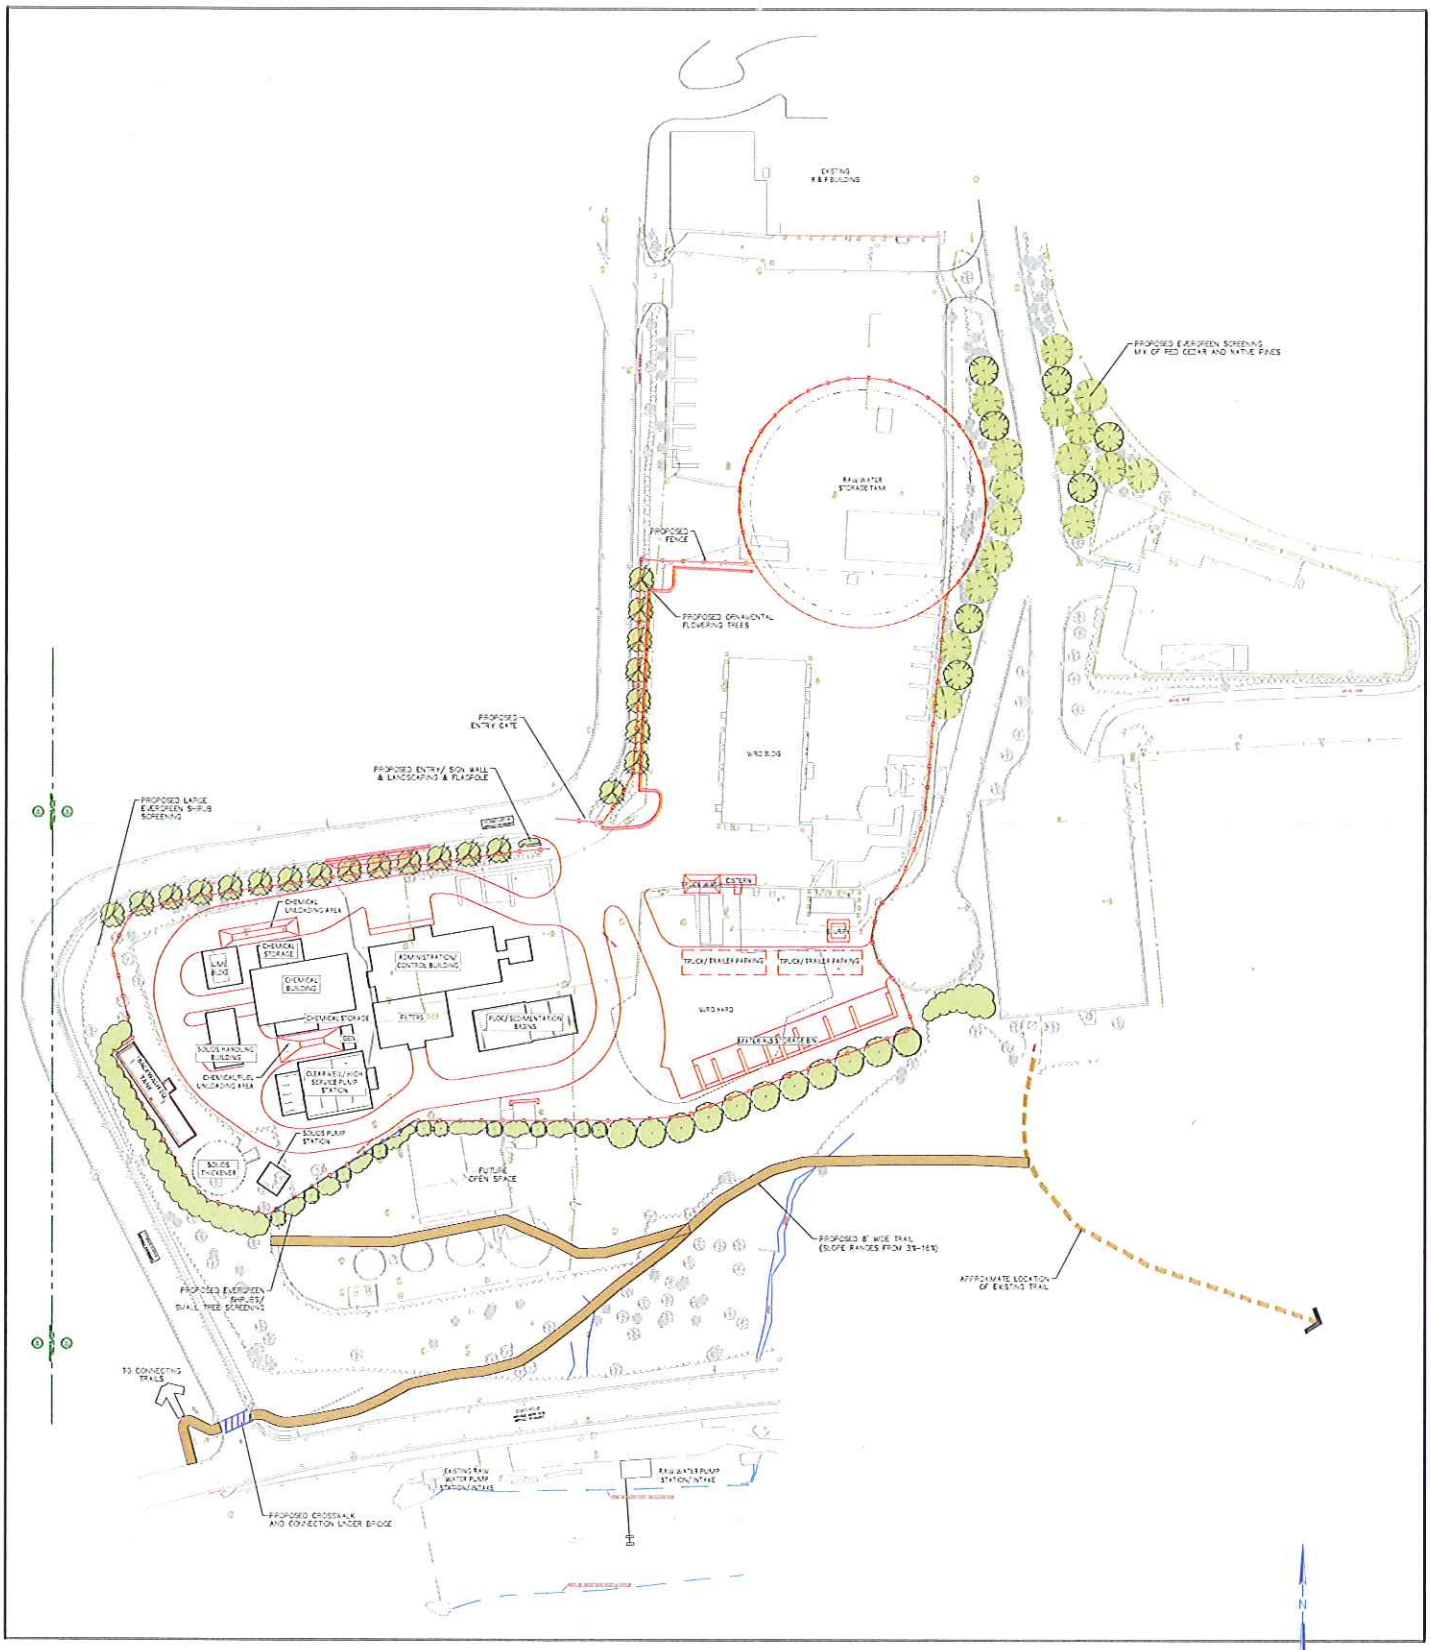

CITY OF ROSWELL

JACOBS

ROSWELL WTP SITE PLAN - 30% DESIGN

Scale: 1" = 40'

REVISED MAY 8, 2013