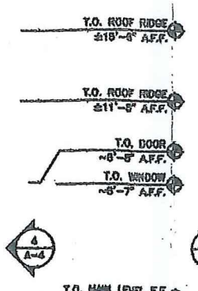

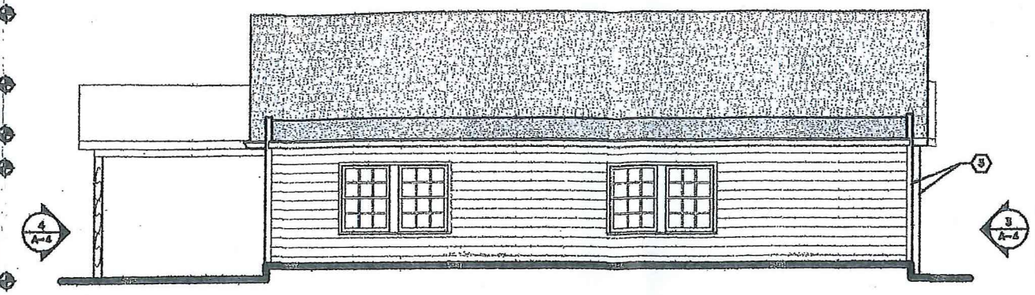

1 PROPOSED FRONT ELEVATION (WEST FACADE)
SCALE: 1/4" = 1'-0"

2 PROPOSED REAR ELEVATION (EAST FACADE)
SCALE: 1/4" = 1'-0"

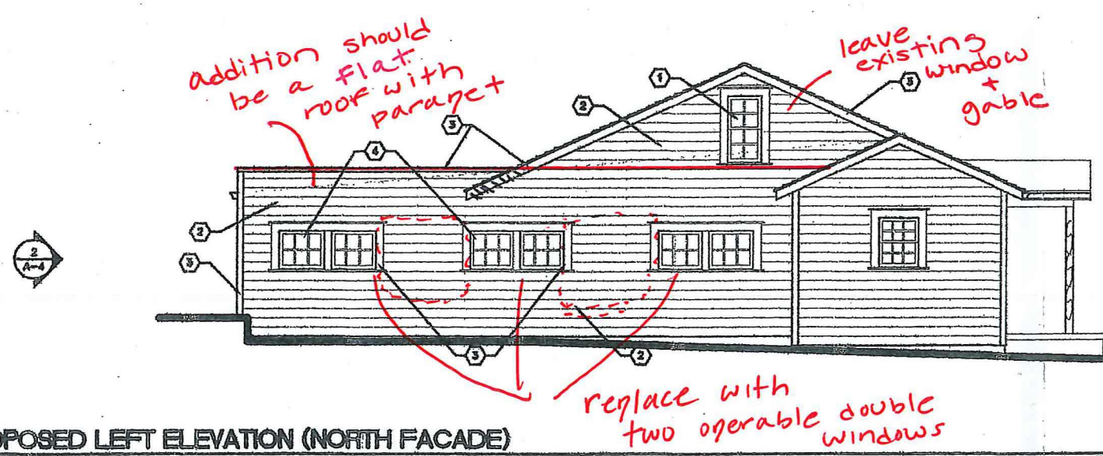

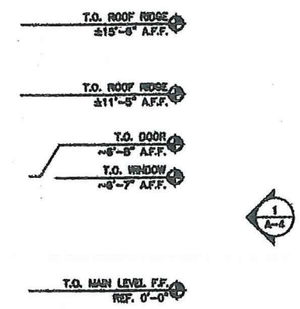

STAFF RECOMMENDATION

3 PROPOSED LEFT ELEVATION (NORTH FACADE)
SCALE: 1/4" = 1'-0"

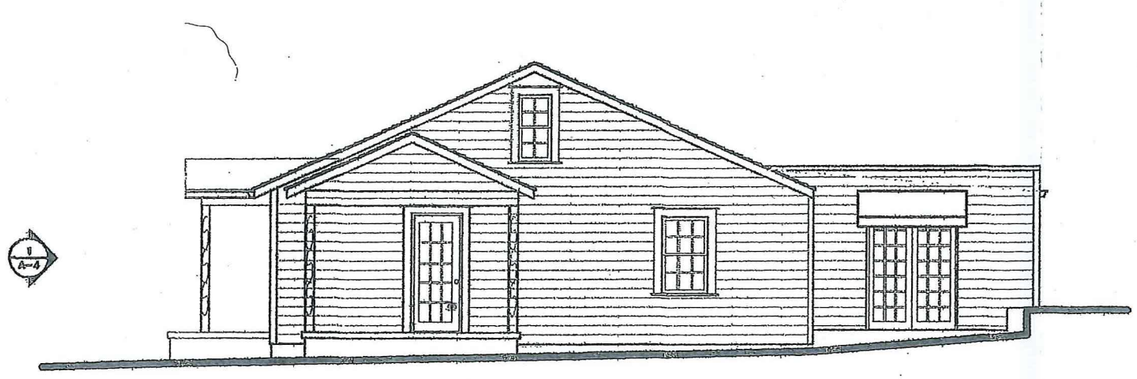

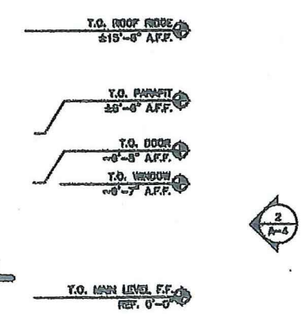

4 PROPOSED RIGHT FACADE (SOUTH FACADE)
SCALE: 1/4" = 1'-0"

KEYED NOTES

1. RELOCATED UPPER GABLE END WINDOW, AND PREP FOR RELOCATION TO RELOCATED GABLE END FOR PROPOSED EXTERIOR ELEVATIONS.
2. INSTALL NEW WOOD SIDING WITH 6-1/2" LAP TO MATCH EXISTING
3. INSTALL NEW WOOD 1X CASING AND TRIM TO MATCH TYPICAL EXISTING
4. INSTALL NEW WINDOW TO MATCH ADJACENT EXISTING – SEE WINDOW SPECIFICATION INFORMATION ON SHEET A-3

NOTE: ALL NEW STRUCTURE TO MAINTAIN AND MATCH EXISTING BUILDING MATERIALS IN SIZE (DIMENSIONALLY), COLOR, AND INSTALLATION.

NOTE:

GENERAL CONTRACTOR TO COORDINATE STRUCTURAL DETAILS PRIOR TO START OF CONSTRUCTION

GENERAL CONTRACTOR TO VERIFY ALL EXISTING ELEVATIONS AND BUILDING CONDITIONS IN FIELD PRIOR TO START OF CONSTRUCTION

01349

DATE	RELEASE
02.14.13	HPC SUBMITTAL

CHECKED BY: AK
DRAWN BY: JOB

NOTE: THESE DRAWINGS ARE THE PROPERTY OF ARIS KOHN ARCHITECTS, P.C. AND SHALL NOT BE USED, REPRODUCED, AND/OR ADDED WITHOUT WRITTEN CONSENT FROM ARIS KOHN ARCHITECTS, P.C.

BUSINESS ADDITION FOR:
GOLDTIME PARTNERS, LLC
1670 Old Alabama Road, Suite 1020
ROSWELL, GA. 30075
TEL. (770) 641-7171 (ext. 107)
EMAIL: eric@goldtimepartners.com

ARIS KOHN ARCHITECTS, P.C.
74 WOODSTOCK ROAD, ROSWELL, GA. 30075
TEL. (770) 642-9030 FAX. (770)642-3755
EMAIL: info@akohnarch.com

PROJECT: 01349
DATE: 02.14.2014

1005 CANTON STREET
ROSWELL, GA. 30075

OLI VE STORE
BUILDING ADDITION

EXISTING/DEMOLITION EXTERIOR ELEVATIONS

A-4

01349 – BUSINESS ADDITION