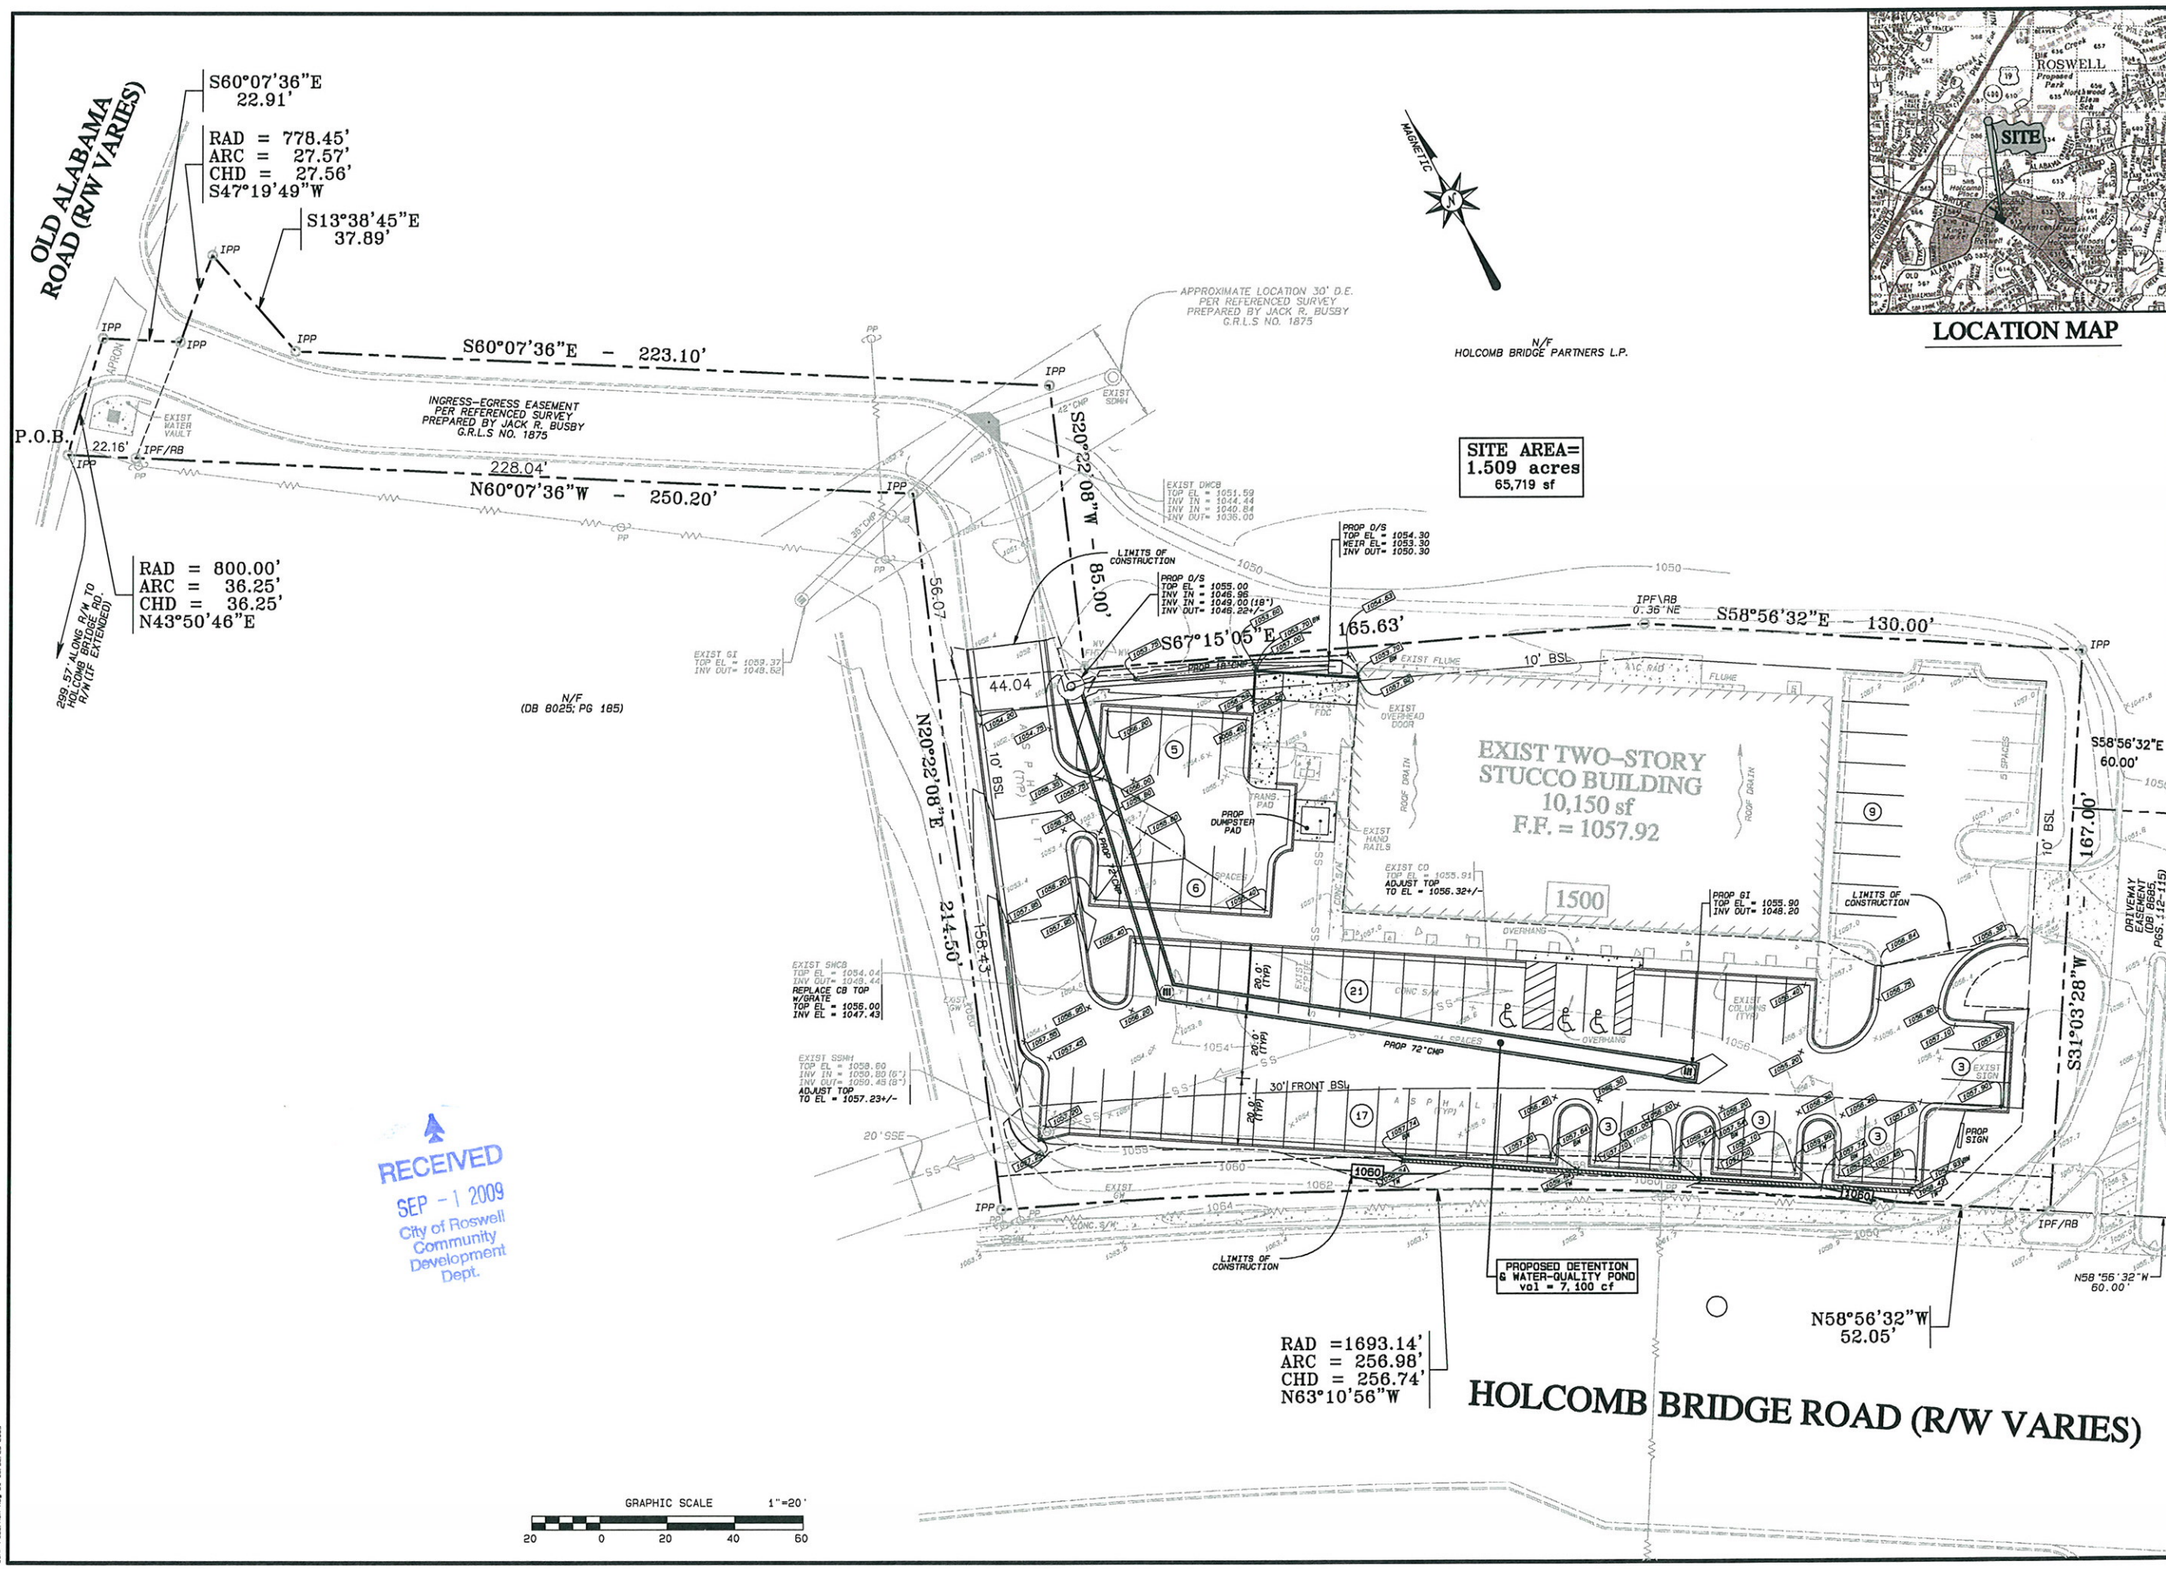

LOCATION MAP

Urban Engineers, Inc.
1904 MONROE DRIVE, N.E., SUITE 100
ATLANTA, GEORGIA 30324
PHONE:(404) 873-5874 / FAX:(404) 873-5877

REVISIONS

DATE	DESCRIPTION

GRADING AND DRAINAGE PLAN

PROJECT No. 20908-1
LAND LOT (S): 613
DISTRICT: 1st. 2nd SECT.
COUNTY: FULTON
SCALE: 1"= 20'
DATE: 09/08/09

DRAWING NO.: C-4

RECEIVED
SEP - 1 2009
City of Roswell
Community
Development
Dept.