BIG LOTS

ROSWELL TOWN CENTER SHOPPING CENTER

610 HOLCOMB BRIDGE ROAD ROSWELL, GEORGIA 30076

ADJACENT STORE ENTRANCES

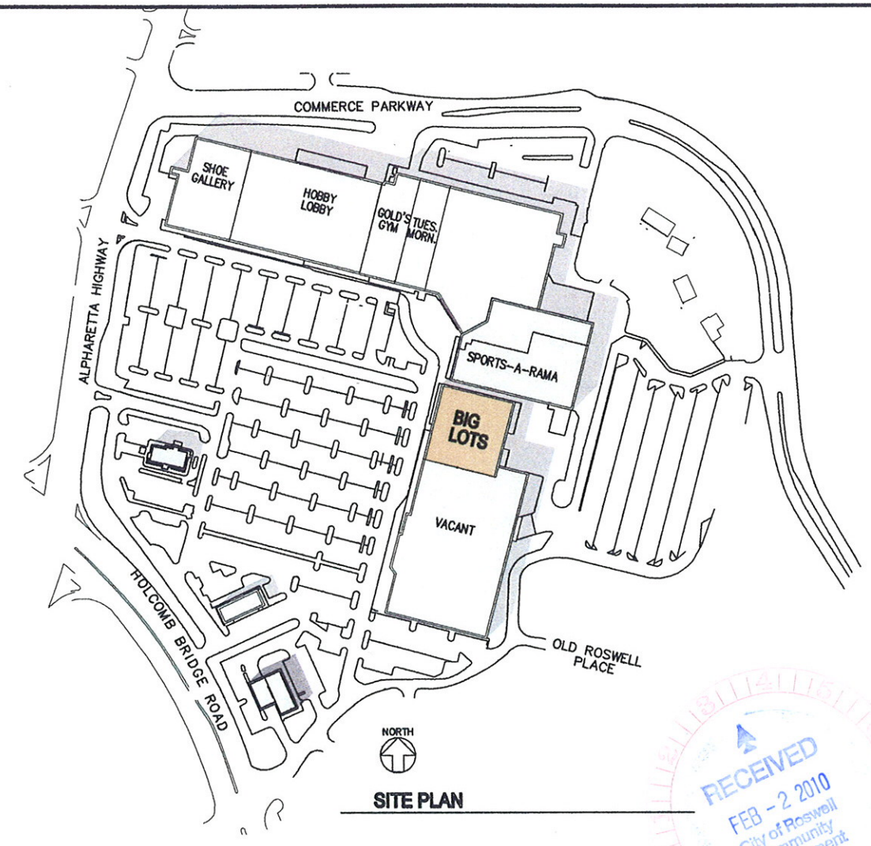

SITE PLAN

RECEIVED
FEB - 2 2010
City of Roswell
Community
Development
Dept.

NEW MASTER ELEVATION

BIG LOTS

FOR ENLARGED ELEVATION AND PLAN OF BIG LOTS, WITH NOTES, SEE DRAWING A-2.

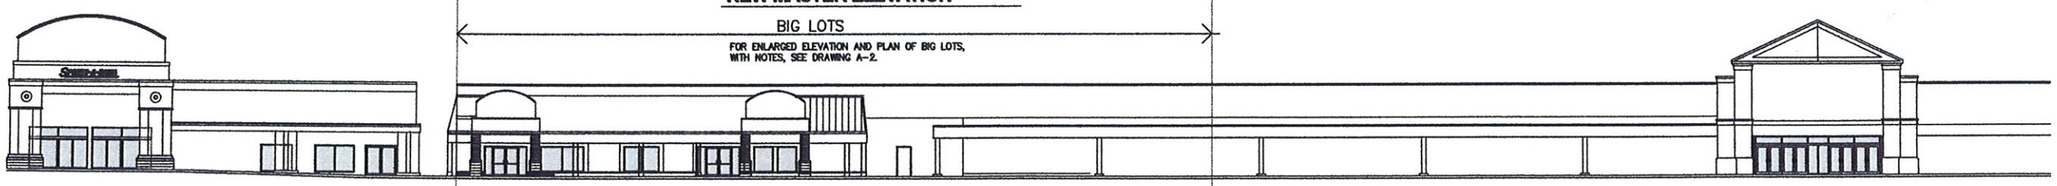

EXISTING MASTER ELEVATION

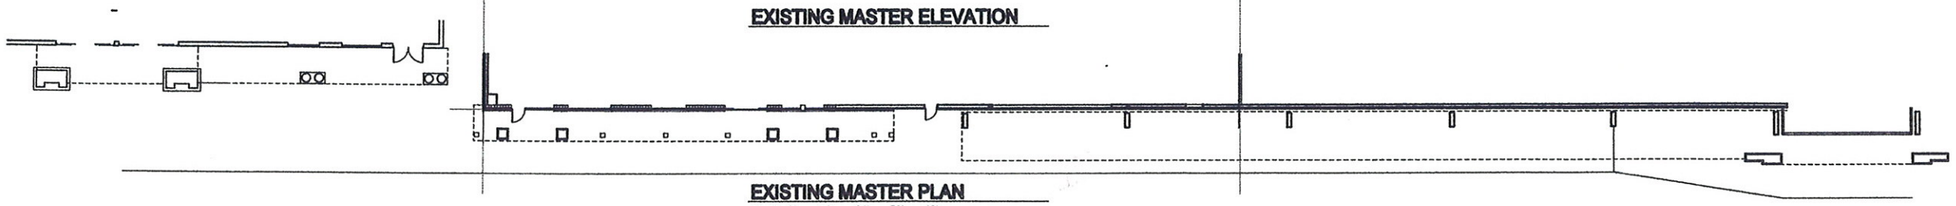

EXISTING MASTER PLAN

0', 4', 8', 16', 24', 32', 40'

REVISIONS

WAYNE SWANSON A.I.A. ARCHITECT
538 ORME CIRCLE N.E.
ATLANTA, GA. 30306
404-872-0347

PROJECT

BIG LOTS
ROSWELL TOWN CENTER SHOPPING CENTER
610 HOLCOMB BRIDGE RD.
ROSWELL, GEORGIA 30076

OWNER:
MALON D. MIMMS CO.
85-A MILL STREET
ROSWELL, GEORGIA 30075

SHEET TITLE

SITE PLAN RENDERING MASTER PLAN AND ELEVATION

DATE

FEBRUARY 2, 2010

SHEET NUMBER

A-1

OF