811
at's below.
before you dig.

RGENCY CONTACT
EFF VAN PELT
04.713.1755

TREES:

	BOTANICAL NAME	COMMON NAME	QUANTITY	MIN. SIZE	SPACING	TREE TYPE	UNIT/TREE	UNITS	COMMENTS
(AO)	Acer rubrum 'October Glory'	October Glory Red Maple	10	4" CAL	15' O.C	DECIDUOUS CANOPY	0.9	9	8' CLEAR BELOW CANOPY
(CC)	Cercis canadensis 'Forest Pansy'	Forest Pansy Red Maple	6	3" CAL	12' O.C	DECIDUOUS UNDERSTORY	0.5	3	BALLED & BURLAPED
(CJ)	Cryptomeria japonica	Japanese Cryptomeria	26	4" CAL	25' O.C	EVERGREEN CANOPY	0.9	23.4	PYRAMIDAL AND ROUNDED
		TOTAL NUMBER OF TREES:	42				TOTAL UNITS PROVIDED:	35.4	

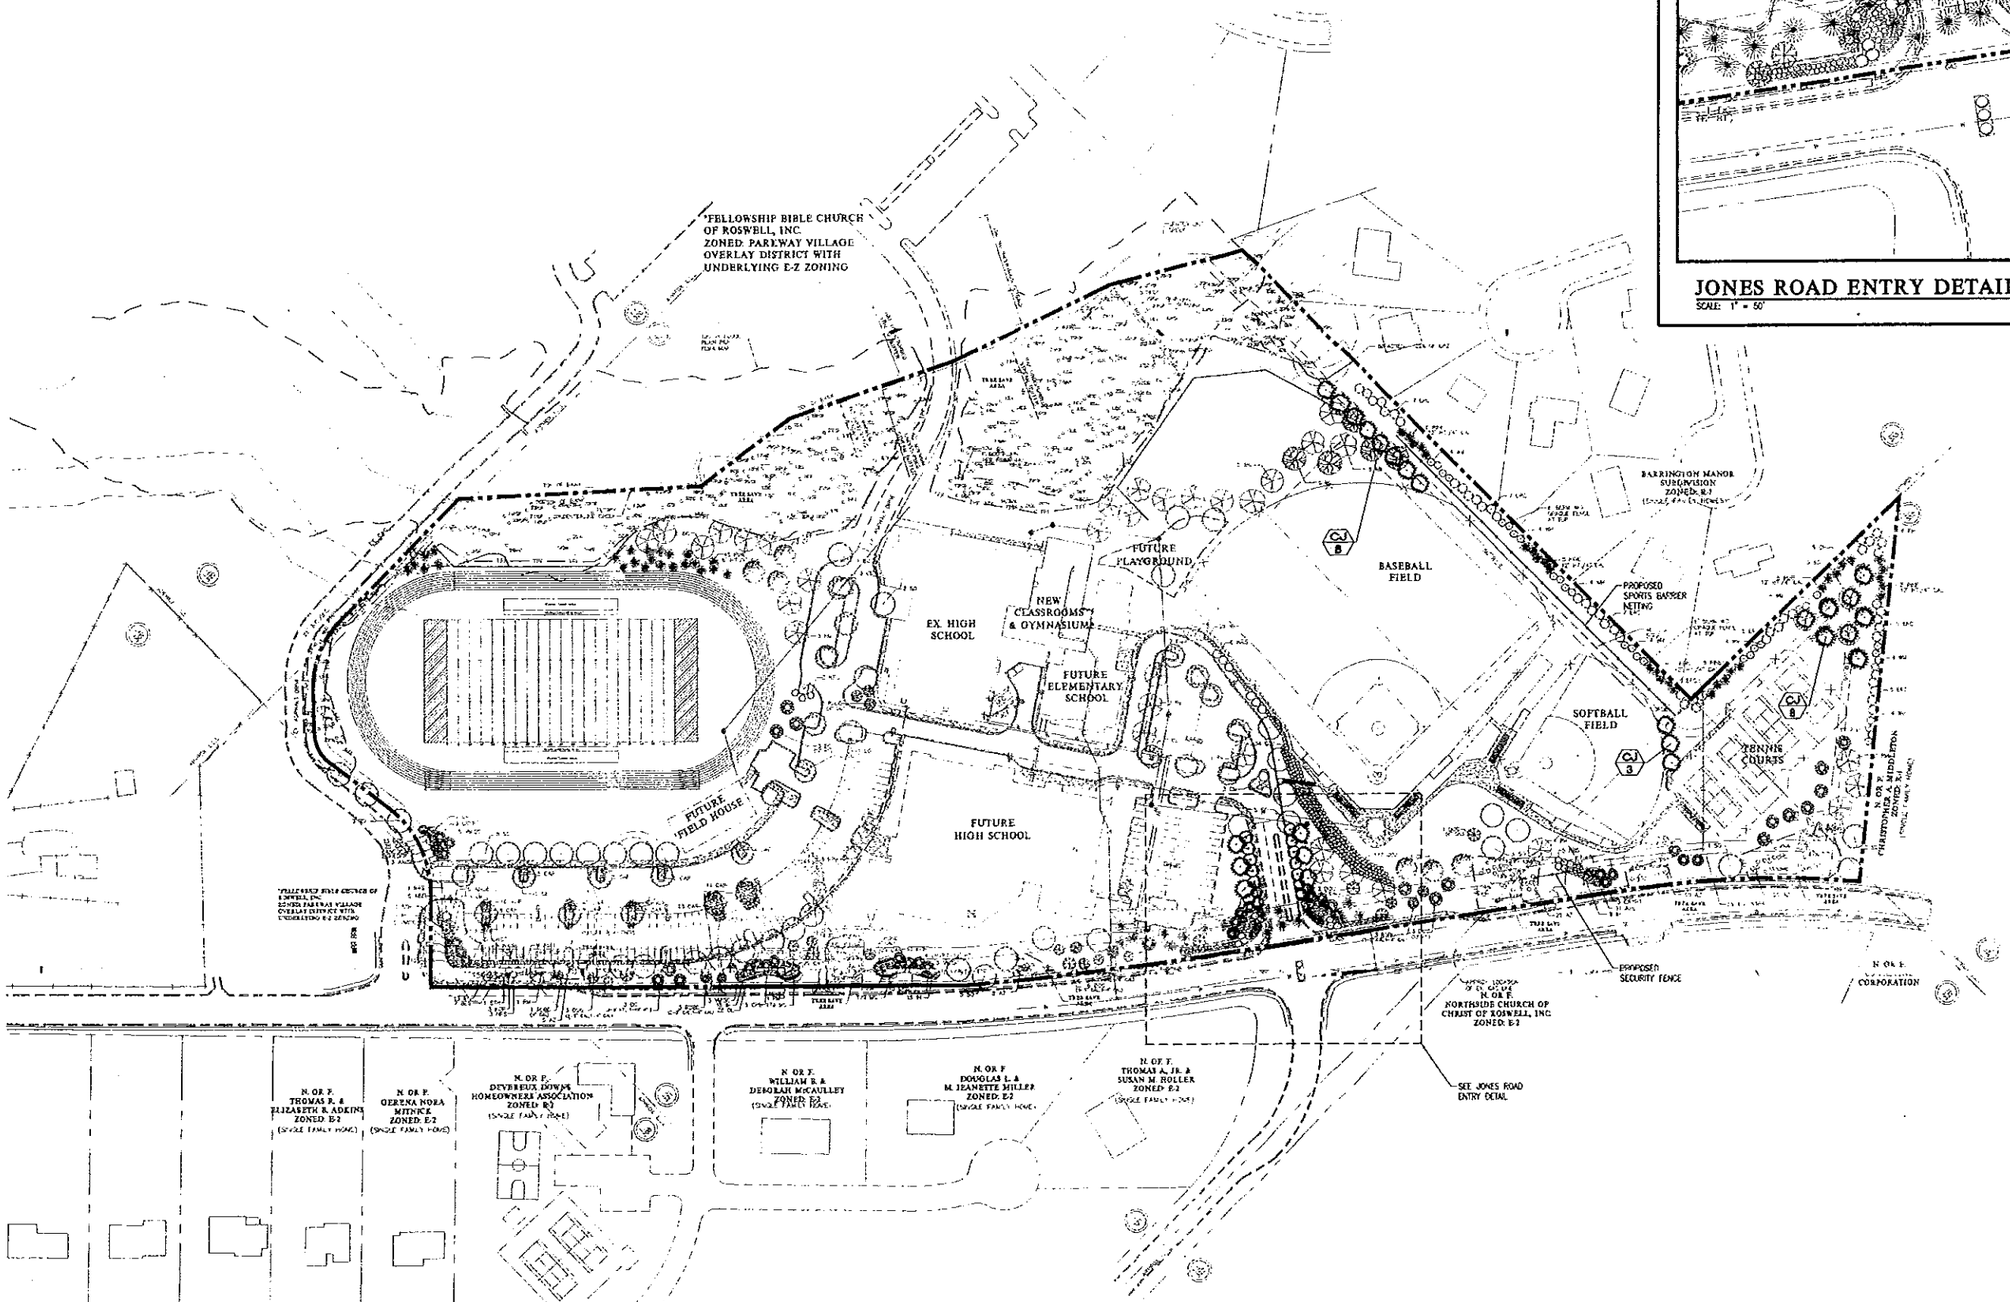

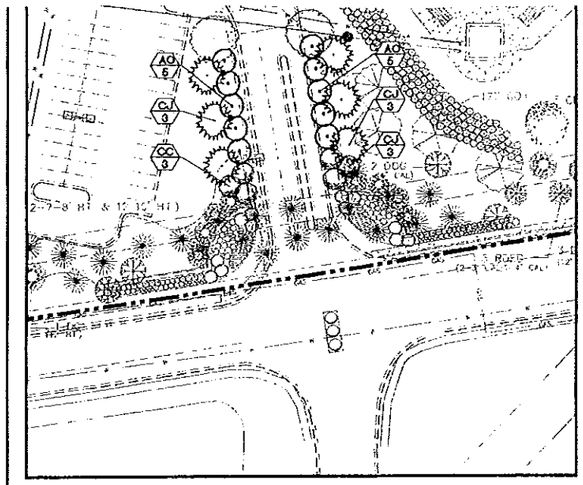

JONES ROAD ENTRY DETAIL
SCALE: 1" = 50'

TREE PLANTING PLAN

LAND PLANNERS
ENGINEERS · SURVEYORS
TRANSPORTATION
LANDSCAPE ARCHITECTS

PAULSON MITCHELL INCORPORATED

85-A MILL STREET
SUITE 200
ROSWELL, GEORGIA

VOICE 770.650.7
FAX 770.650.7
www.paulsonmitchell.com

PROJECT:

FELLOWSHIP CHRISTIAN SCHOOL

LAND LOT 321
1ST DISTRICT, 2ND SECTION
CITY OF ROSWELL
FULTON COUNTY, GEORGIA

FOR:

FELLOWSHIP CHRISTIAN SCHOOL, INC.

10965 WOODSTOCK ROAD
ROSWELL, GA 30075

GEORGIA REGISTERED LANDSCAPE ARCHITECT No. 1693 MICHAEL TOOTHAKER 6/28/11

REVISIONS

2010125lo.dwg 06.28.11

TREE PLANTING