3 Exterior Stair/Steeple Tall

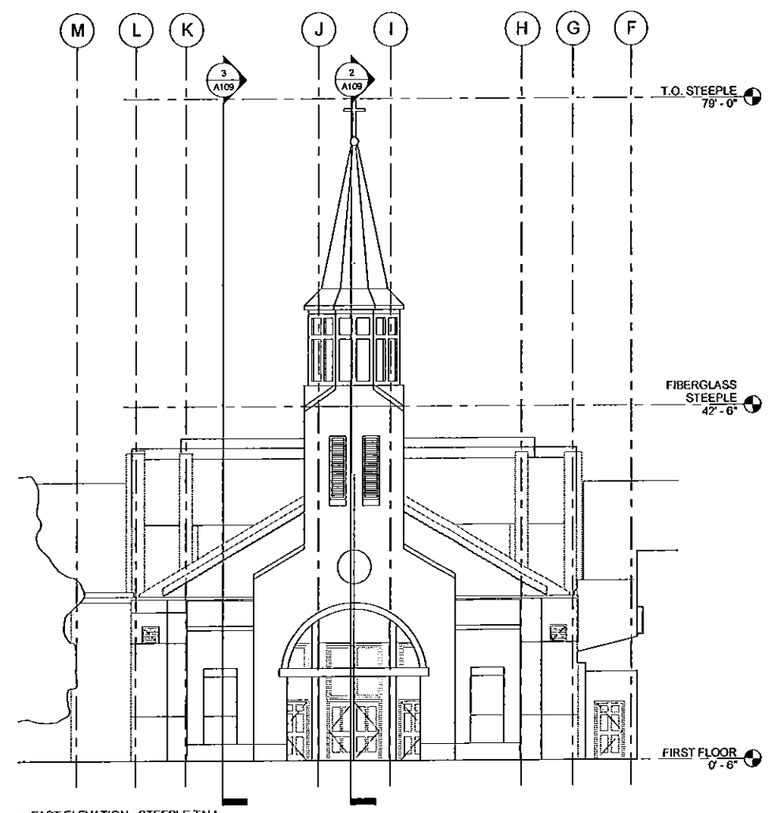

1 EAST ELEVATION - STEEPLE TALL
1/8" = 1'-0"

RECEIVED
City of Roswell
FEB 5 2013
Community
Development
Dept.

No.	DESCRIPTION	DATE
	SCOPE DOCUMENTS	1/31/2013
	DESIGN PLAN APPLICATION	2/4/2013

ST. ANDREW CATHOLIC CHURCH

RIVERSIDE ROAD, ROSWELL, GEORGIA
DESIGN PLAN APPLICATION 2/4/2013

sizemoregroup
TRADEMARK CENTRE
1170 PEACHTREE STREET, NW
ATLANTA, GEORGIA 30318
T: 404.892.0820
F: 404.892.0810
E: info@sizemoregroup.com

© 2011 SIZEMORE GROUP

THIS DRAWING IS AN INSTRUMENT OF SERVICE AND SHALL REMAIN THE PROPERTY OF THE ARCHITECT. NO PART OF THIS DOCUMENT SHALL BE REPRODUCED OR TRANSMITTED IN ANY FORM, ELECTRONICALLY OR MECHANICALLY, FOR ANY PURPOSE, WITHOUT THE EXPRESS WRITTEN PERMISSION OF THE ARCHITECT.

ELEVATIONS

PROJECT #	12140
DATE	2/4/2013
DRAWN BY	DM
CHECKED BY	BD

A107