PLANT LIST				
QUANTITY	BOTANICAL NAME	COMMON NAME	SIZE	COMMENTS
14	LIGUSTRUM VICARYI	GOLDEN PRIVET	2 GALLON	FULL FORM

LANDSCAPED AREA 21,811 SQ.FT. (79.95% OF TOTAL AREA)
TOTAL SITE 27,279 SQ.FT. (0.6262 ACRES)

ALL PLANT BEDS TO HAVE 3" PINESTRAW.

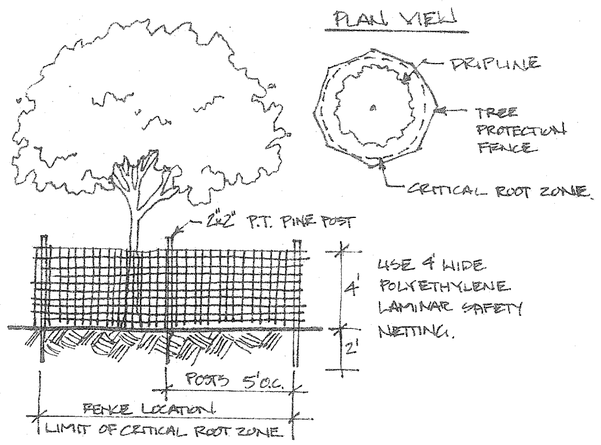

TREE PROTECTION FENCE
NTS

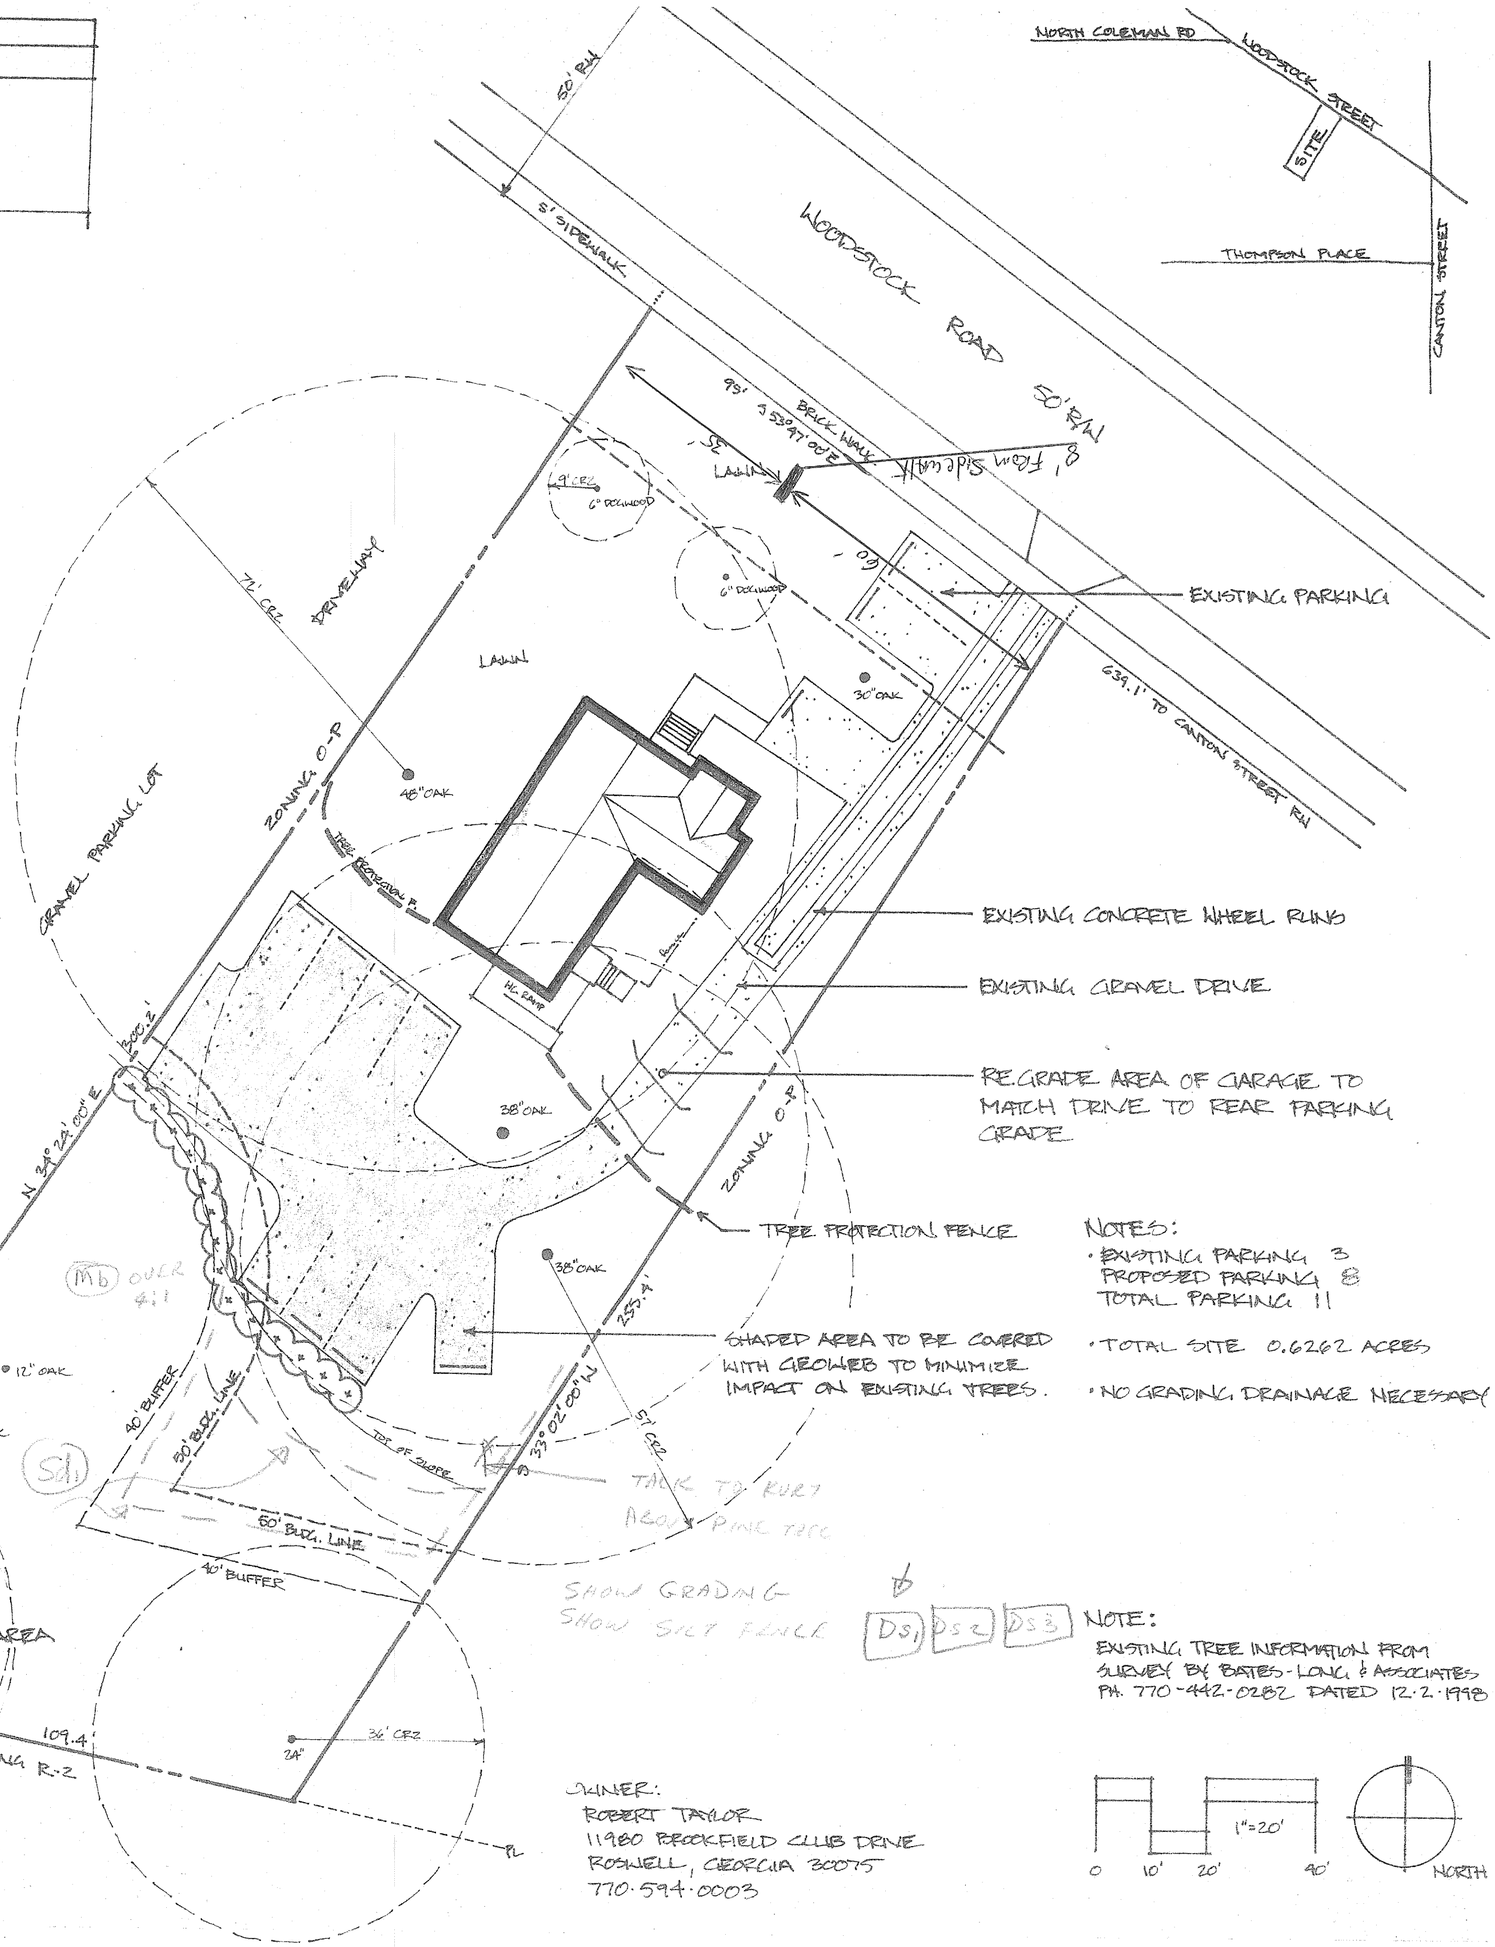

TREE SAVE INVENTORY		
24"	OAK	3.1
24"	OAK	3.1
24"	OAK	3.1
18"	PINE	1.8
12"	OAK	.8
12"	OAK	.8
38"	OAK	7.9
38"	OAK	7.9
30"	OAK	4.9
6"	DOGWOOD	.2
6"	DOGWOOD	.2
48"	OAK	12.6
		46.4 EDF

PROPOSED GRAVEL PARKING
NO GRADING IN PARKING AREA - USE GEOWEB

SDF - TREE UNITS REQUIRED
.6262 AC x 20 = 12.524

TREES BEING REMOVED = 0

OWNER:
ROBERT TAYLOR
11980 BROOKFIELD CLUB DRIVE
ROSWELL, GEORGIA 30075
770.594.0003

NOTES:
- EXISTING PARKING 3
  PROPOSED PARKING 8
  TOTAL PARKING 11
- TOTAL SITE 0.6262 ACRES
- NO GRADING, DRAINAGE NECESSARY

NOTE:
EXISTING TREE INFORMATION FROM SURVEY BY BATES-LONG & ASSOCIATES PH. 770-442-0282 DATED 12.2.1998

1"=20'
0 10' 20' 40'
NORTH

THOMPSON DESIGN ASSOCIATES
9355 Martin Road, Roswell, Georgia 30076-3021
770 998-0324 Fax 770 998-0052
E-Mail TDA@NETNOW.NET
land planning • golf course design
environmental restoration
landscape architecture • urban design

66 WOODSTOCK ROAD

CONSULTANT STAMP

LA STAMP

FOR

REVISIONS:
DATE: SHEET:

© COPYRIGHT 1999
THESE DOCUMENTS/DRAWINGS, AS INSTRUMENTS OF SERVICE, ARE AND SHALL REMAIN THE PROPERTY OF THE LANDSCAPE ARCHITECT AND SHALL NOT BE REPRODUCED, PUBLISHED OR USED IN ANYWAY WITHOUT THE PERMISSION OF THE LANDSCAPE ARCHITECT.

SHEET TITLE:
TREE PROTECTION, TREE SURVEY & LANDSCAPE PLAN

FILE:
SHEET: 1
JOB NUMBER:
DATE: 4.12.99
OF 1

IT IS TO BE USED FOR THE PROJECT SPECIFICALLY IDENTIFIED HEREIN AND IS NOT TO BE USED ON ANY OTHER PROJECT WITHOUT WRITTEN CONSENT. UNAUTHORIZED USE OF THESE DRAWINGS IS STRICTLY PROHIBITED.
THESE DRAWINGS AND SPECIFICATIONS ARE AND SHALL REMAIN THE PROPERTY OF THOMPSON DESIGN ASSOCIATES AND IS NOT TO BE COPIED IN WHOLE OR IN PART. IT IS TO BE