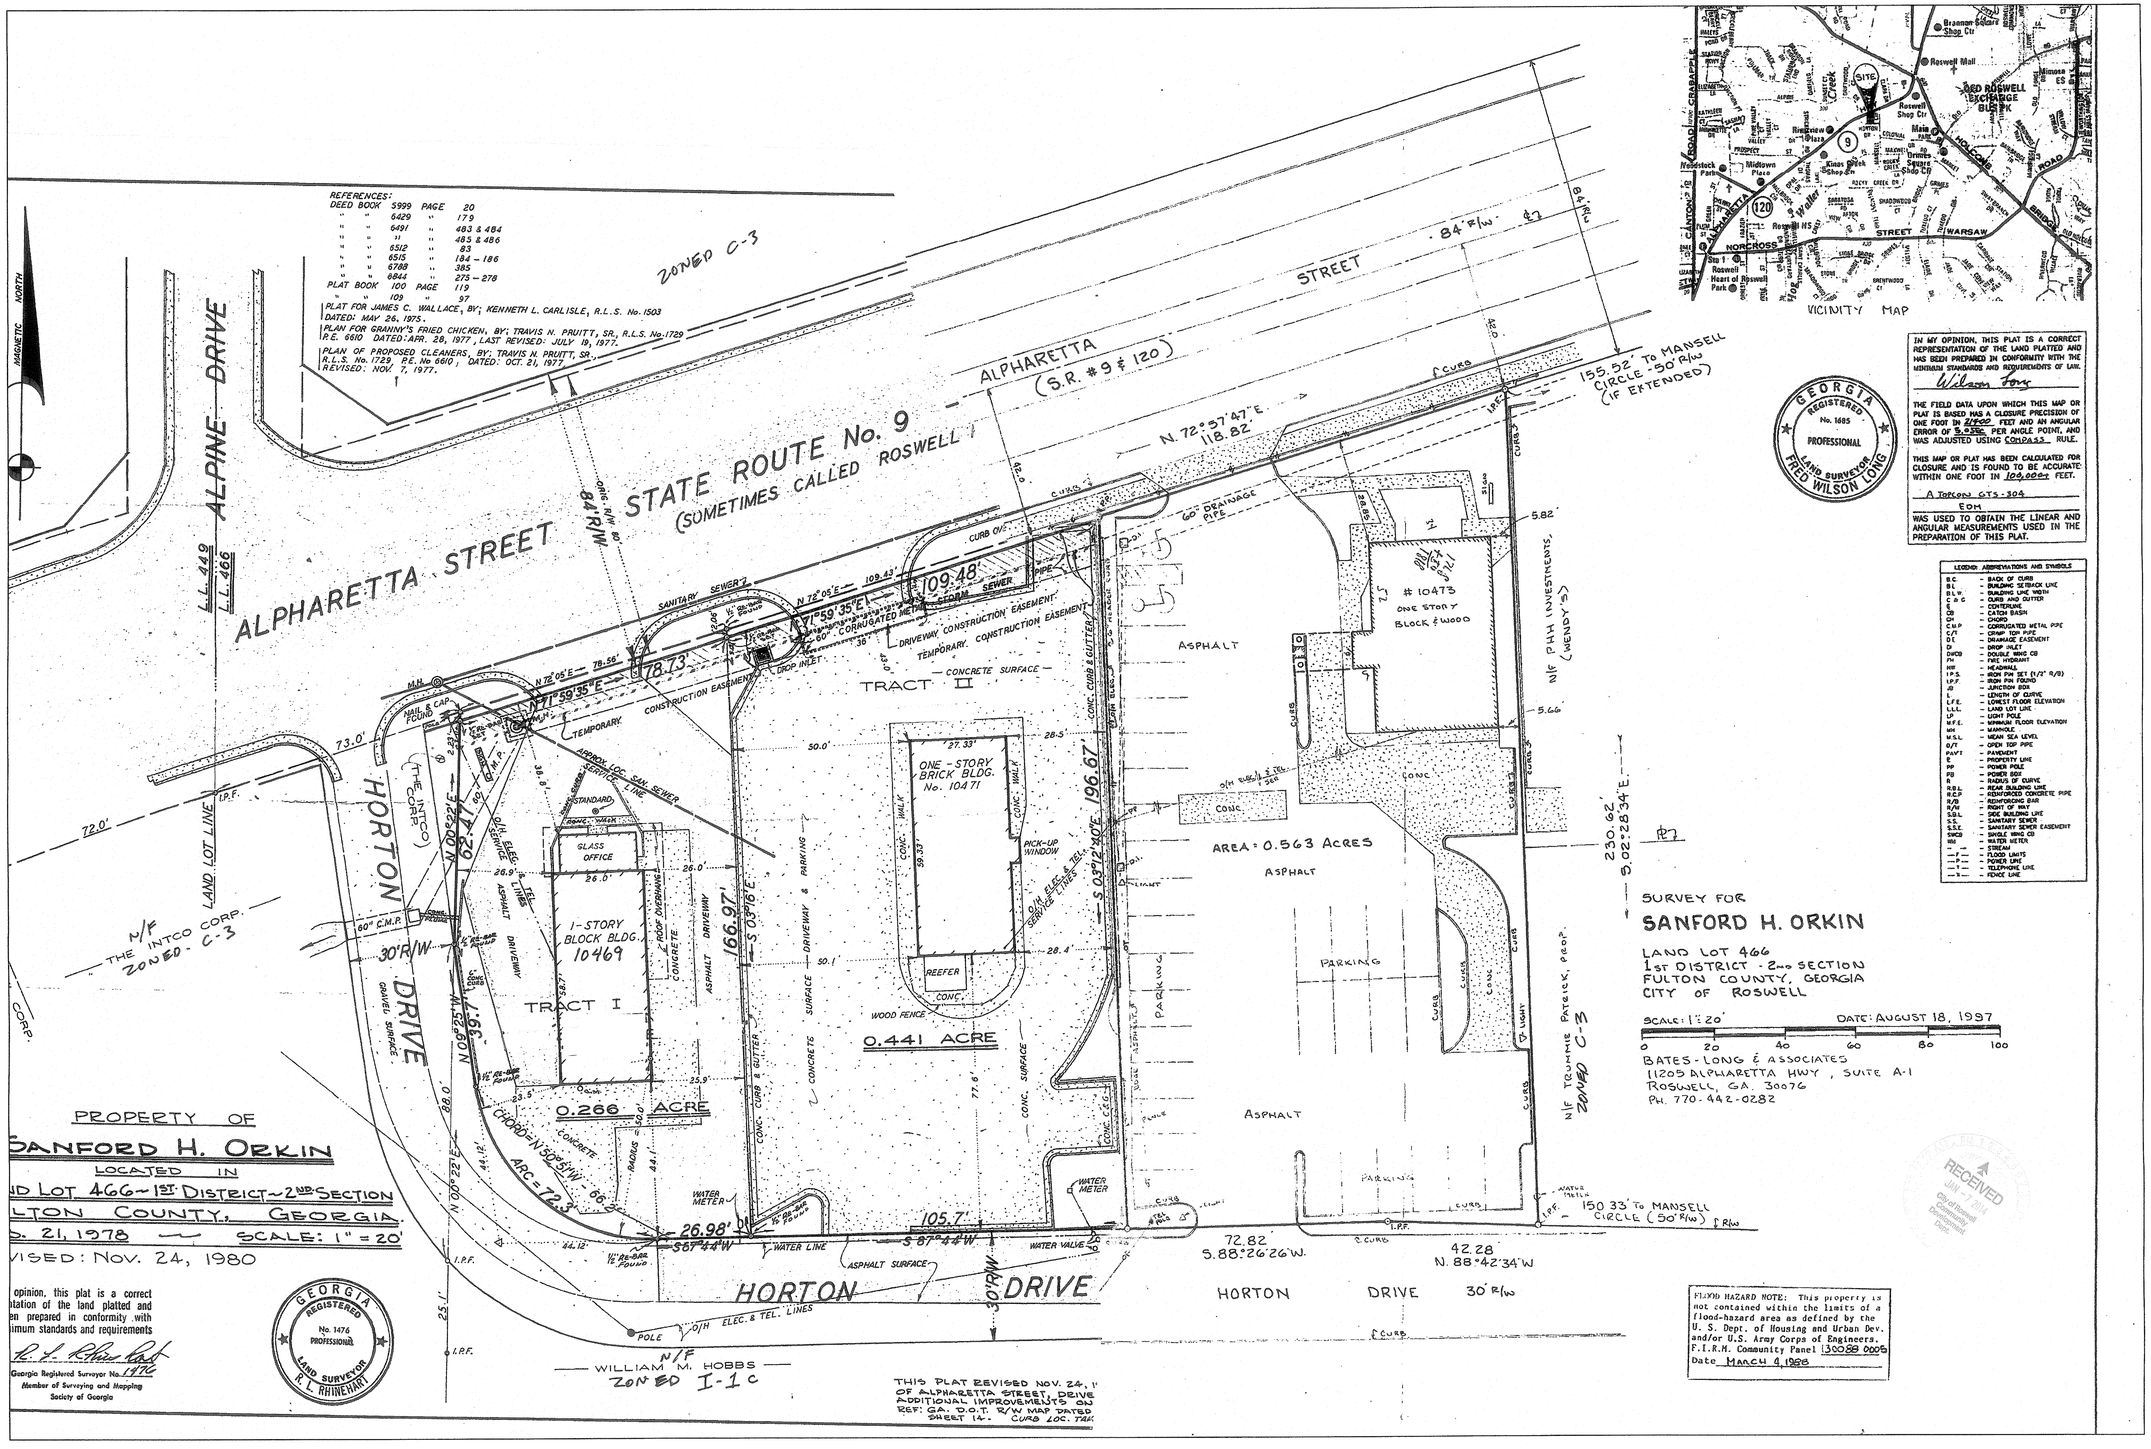

AEC

Civil Engineering
Land Planning
Landscape Architecture
Water Resources
Property Services
Arborist Services

50 Warm Springs Circle
Roswell • Georgia • 30075
(770)641-1942• www.aecatl.com

COMBINED SURVEYS

ROSWELL AUTO IMPORTS
ROSWELL, GEORGIA

NO.	REVISIONS	DATE

PROJECT NO. - 13-3568
DRAWN - BDR
DESIGNED - BDR
CHECKED -
DATE - 1-7-14

CU-1

M:\2013\JOBS\13-3568 ROSWELL AUTO IMPORTS\13-3568-SITE-01.dwg, 1/5/2014 8:08:40 AM, bdr, 1:1