P (NTS)

SURVEYOR'S CERTIFICATION

To: To all parties interested in title to premises surveyed

This is to certify that this map or plat and the survey on which it is based were made in accordance with "Minimum Standards Detail Requirements for ALTA/ACSM Land Title Surveys", jointly established and adopted by ALTA, and NSPS in 2005, and includes items 2, 3, 4, 7(a), 7(b)(1), 7(c), 8-10, and 11(a) of Table A thereof. Pursuant to the Accuracy Standards as adopted by ALTA and NSPS and in effect on the date of this certification, undersigned further certifies that in my professional opinion, as a land surveyor registered in the state of Georgia, the Relative Positional Accuracy of this survey does not exceed that which is specified therein.

By: Wilson Long Date: 7/14/11

Fred Wilson Long, R.G.L.S. #1685

GEORGIA REGISTERED NO. 1685 PROFESSIONAL LAND SURVEYOR FRED WILSON LONG

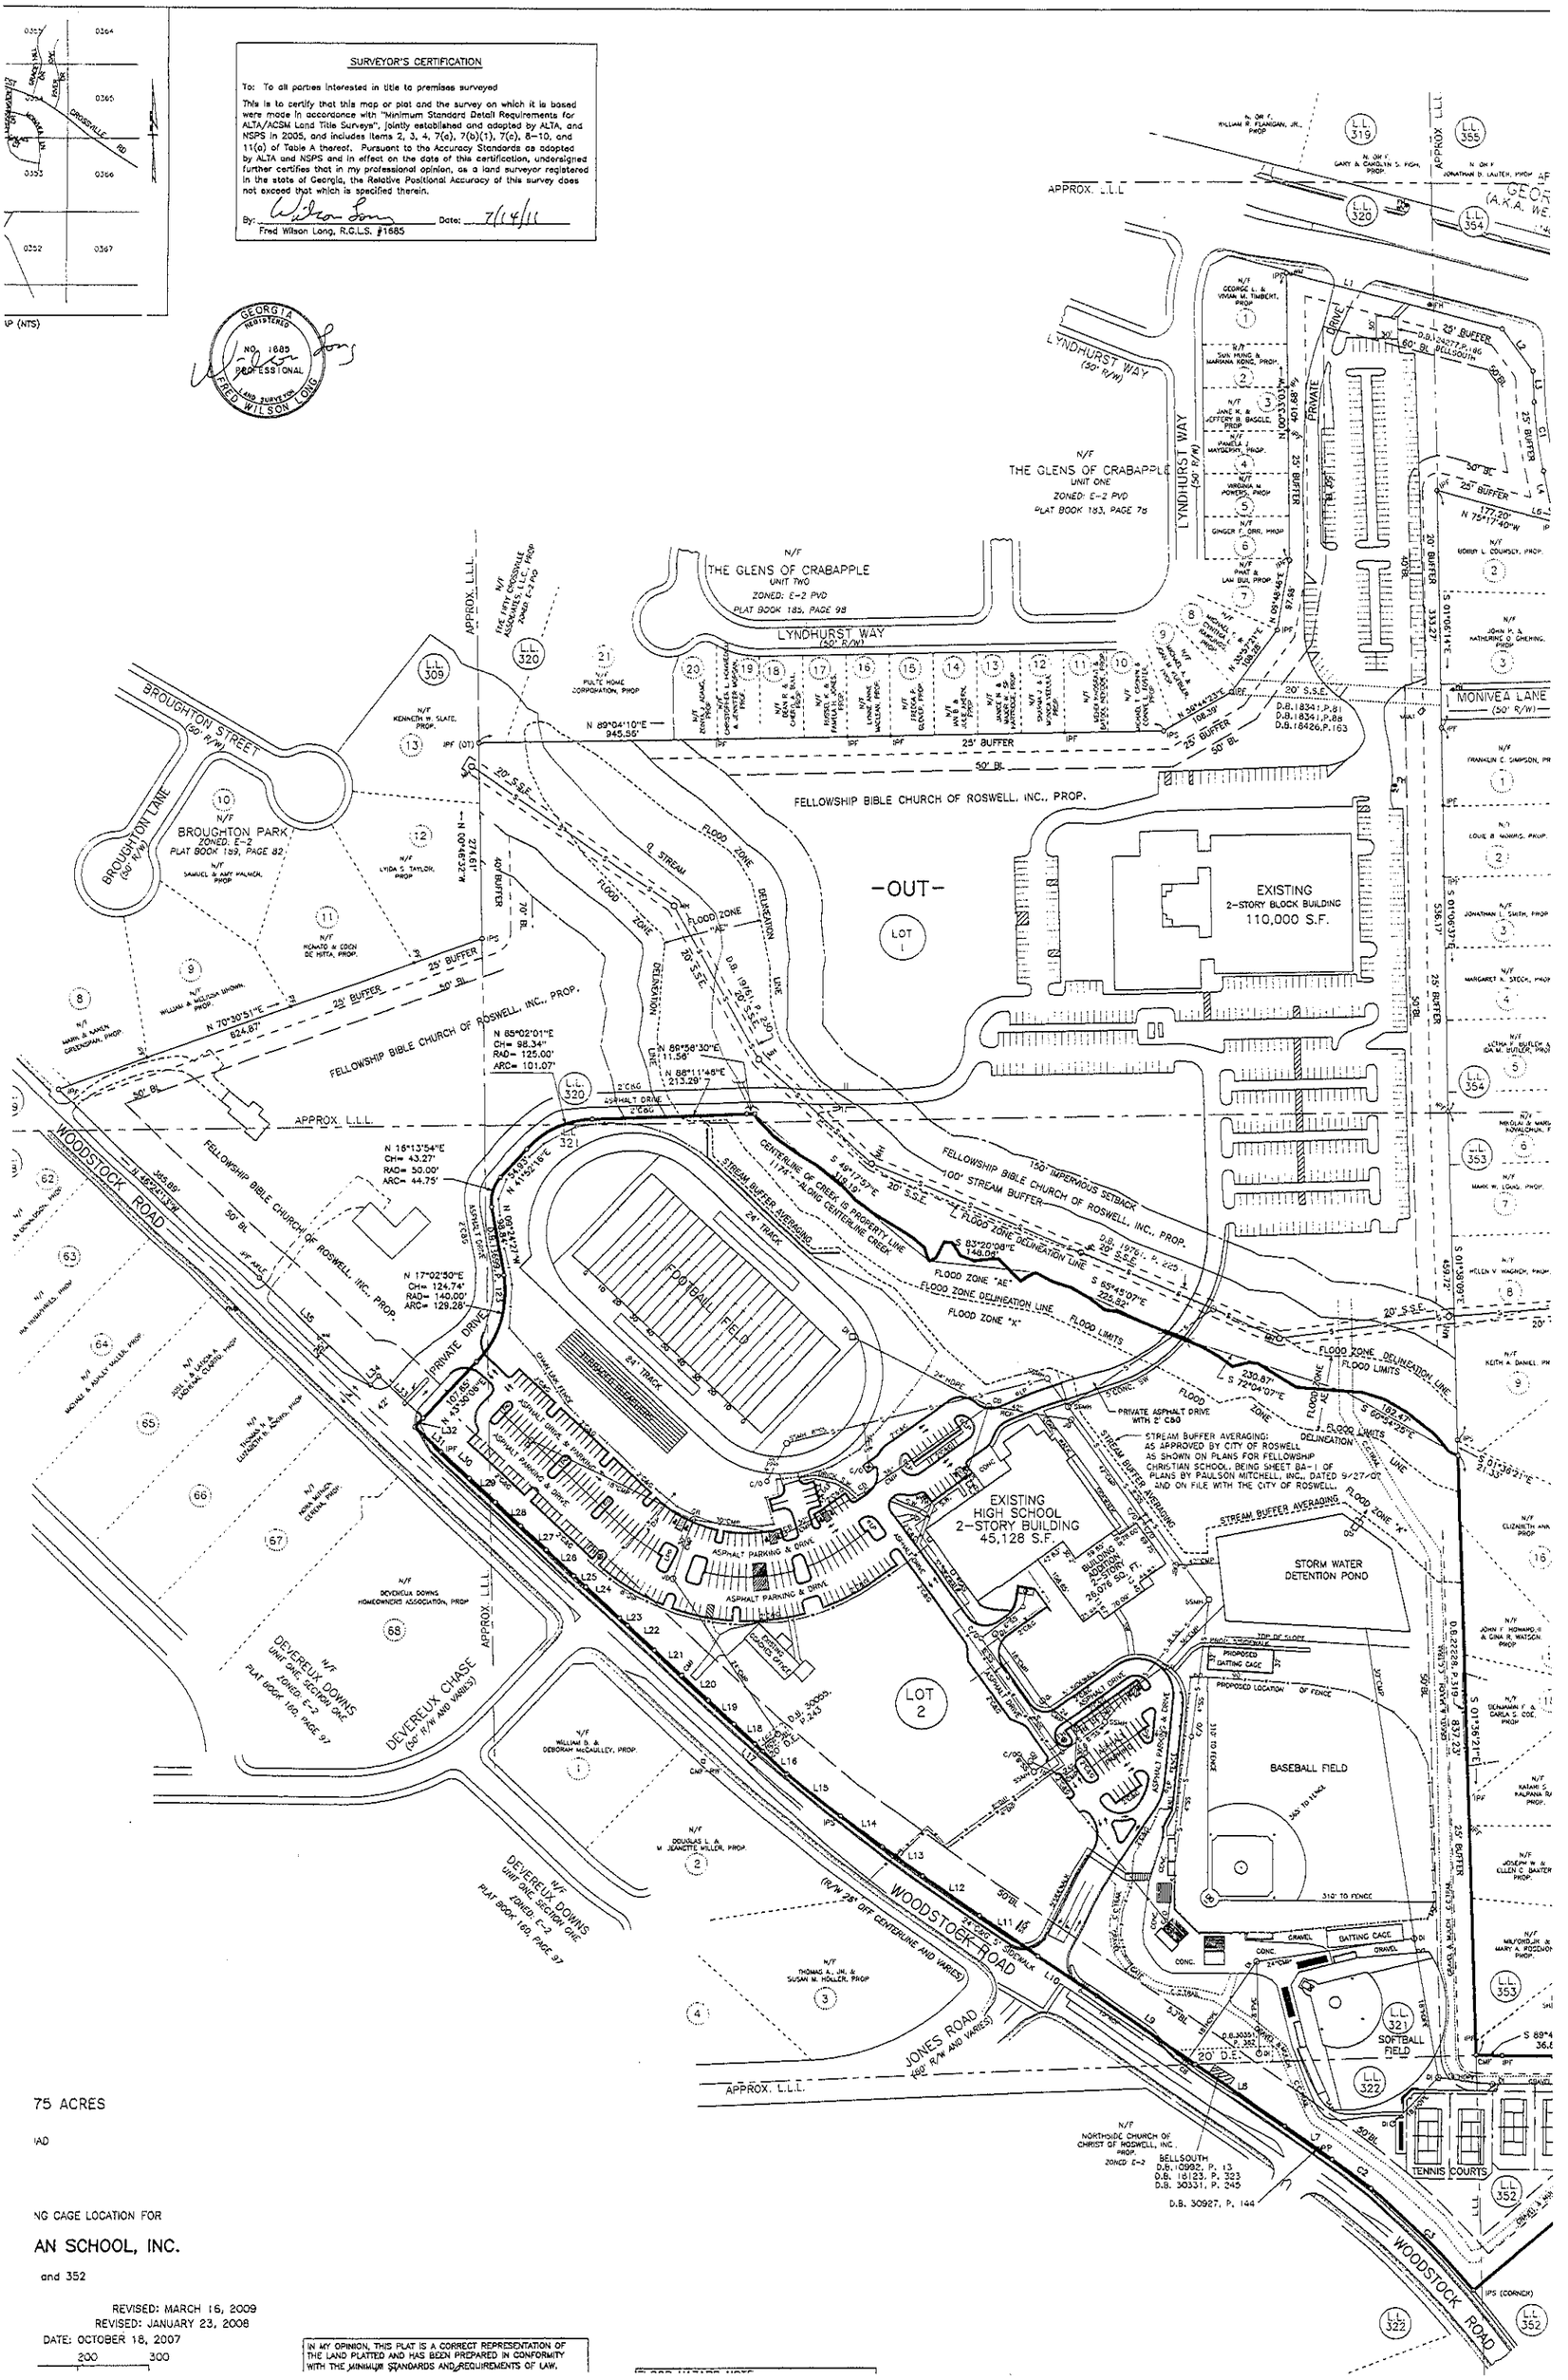

75 ACRES

AD

NG CAGE LOCATION FOR

AN SCHOOL, INC.

and 352

REVISED: MARCH 16, 2009
REVISED: JANUARY 23, 2008
DATE: OCTOBER 18, 2007

200 300

IN MY OPINION, THIS PLAT IS A CORRECT REPRESENTATION OF THE LAND PLATTED AND HAS BEEN PREPARED IN CONFORMITY WITH THE MINIMUM STANDARDS AND REQUIREMENTS OF LAW.